



GROUND FLOOR

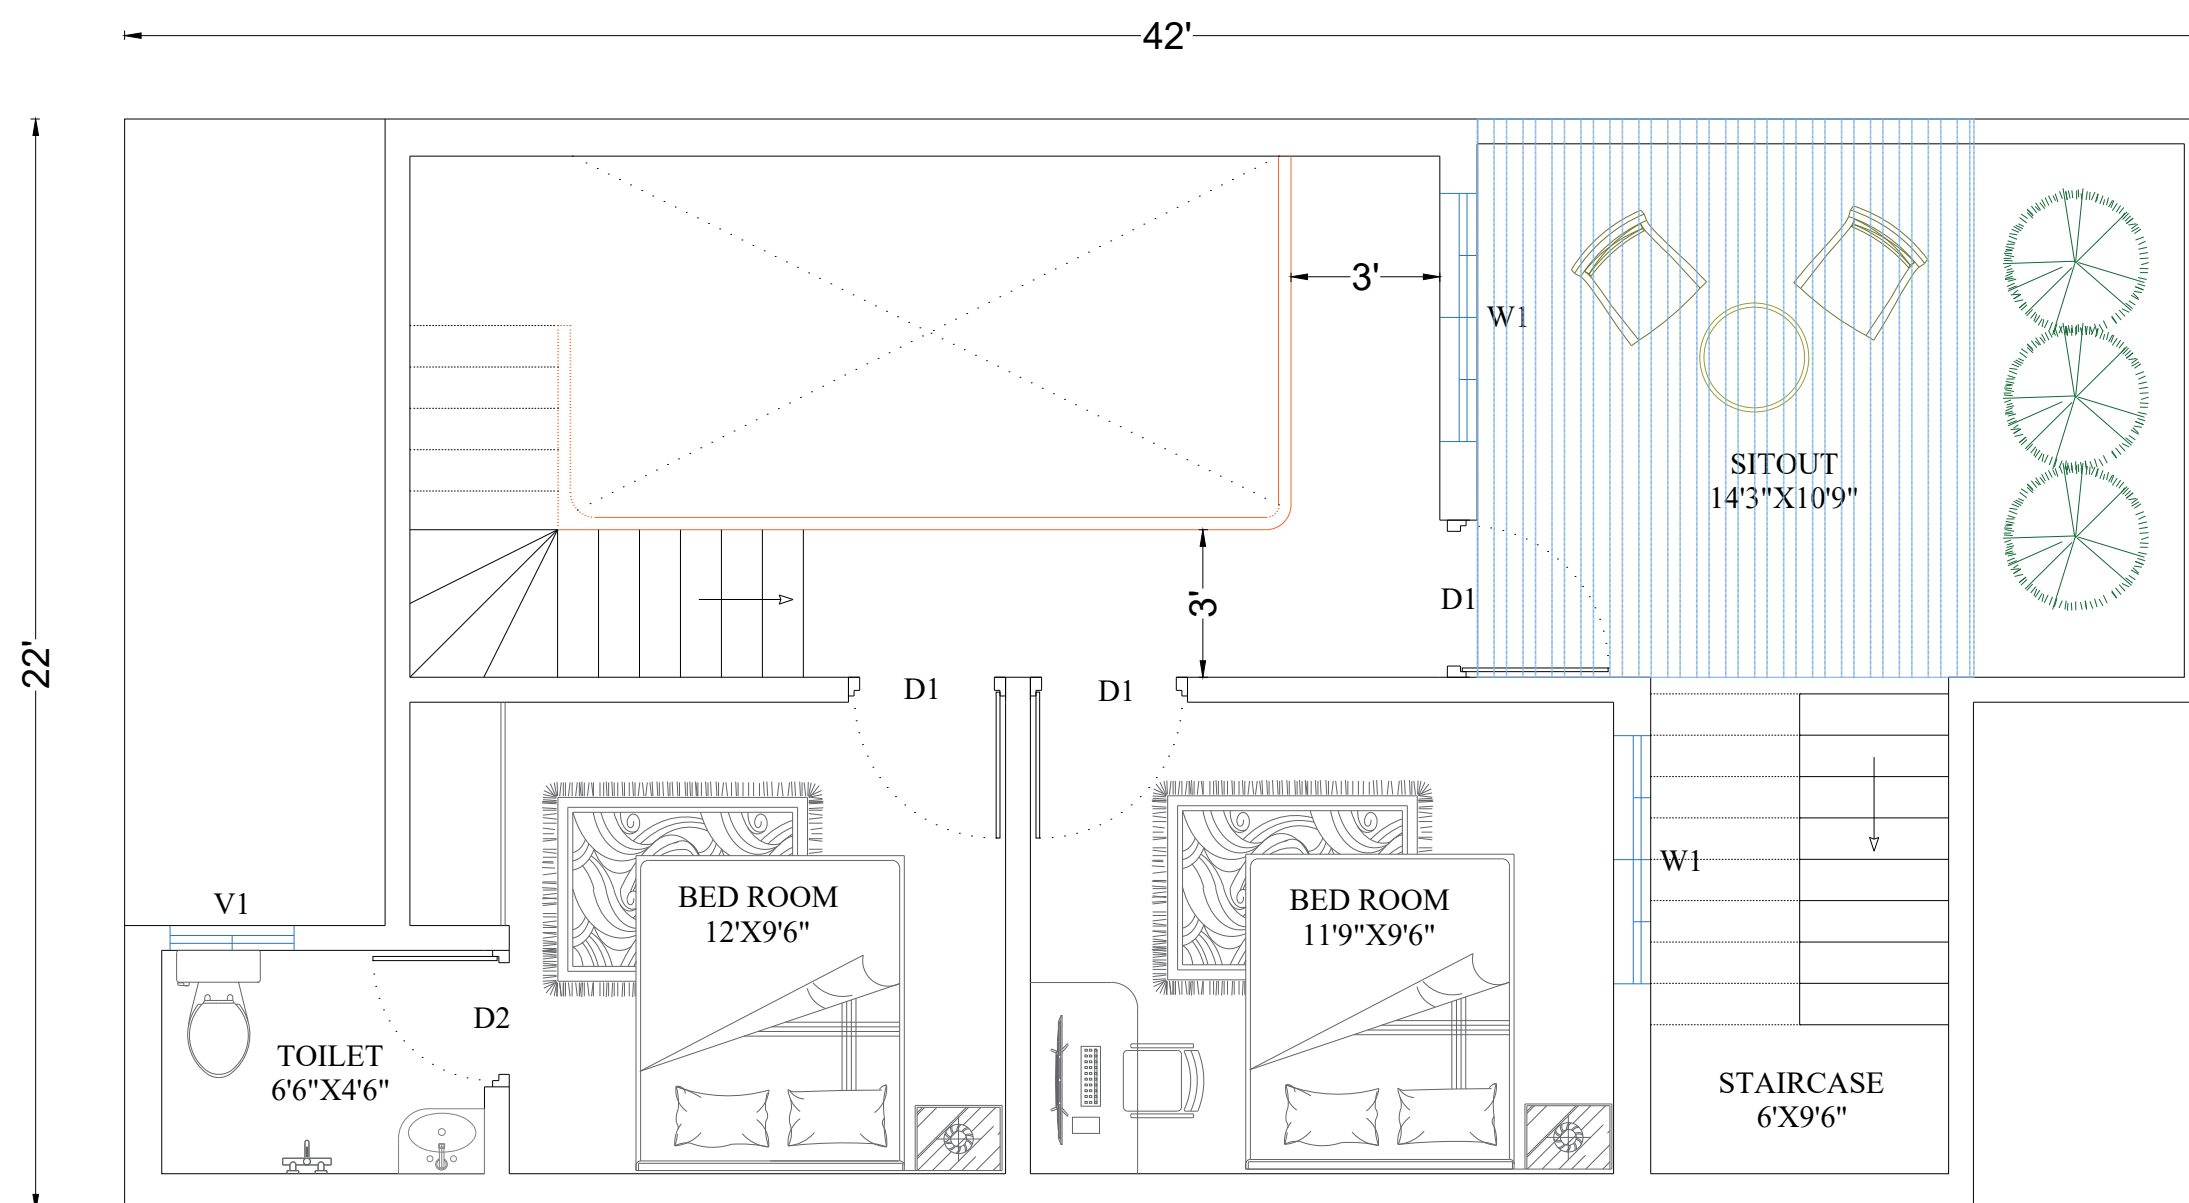

FIRST FLOOR

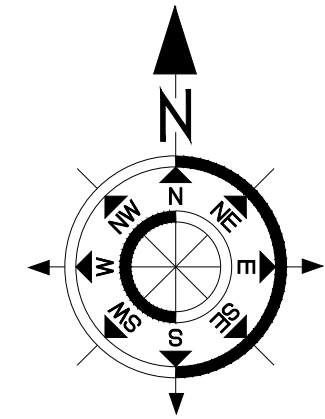

SCHEDULE OF OPENINGS

MD	DOOR	4'X7'
D1	DOOR	3'X7'
D2	DOOR	2'6"X7'
W1	WINDOW	5'X4'6"
V1	VENTILATOR	2'X1'6"

AREA

FLOOR	PLINTH	CARPET
GROUND	-	-
FIRST	-	-
TOTAL	-	-

F.A.R =

COVERAGE AREA=

STAIR DETAILS

RISE 10 inches

TREAD 11 inches

WIDTH 3 ft

SCALE - NTG

ALL DIMENSIONS ARE IN FEETS AND INCHES

Do not scale out this drawing .Please contact the office for clarification.

TITLE:

KEY PLAN

DRAWING BY-

S. ARBAS KHAN


B.Tech, CIVIL ENGINEERING

MADANAPALLE

OWNER NAME:

PROJECT NAME:


GOOD HOME-50

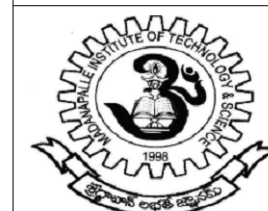

**MADANAPALLE INSTITUTE
OF TECHNOLOGY &
SCIENCE**

Department of Civil Engineering

Date: 04/05/2020

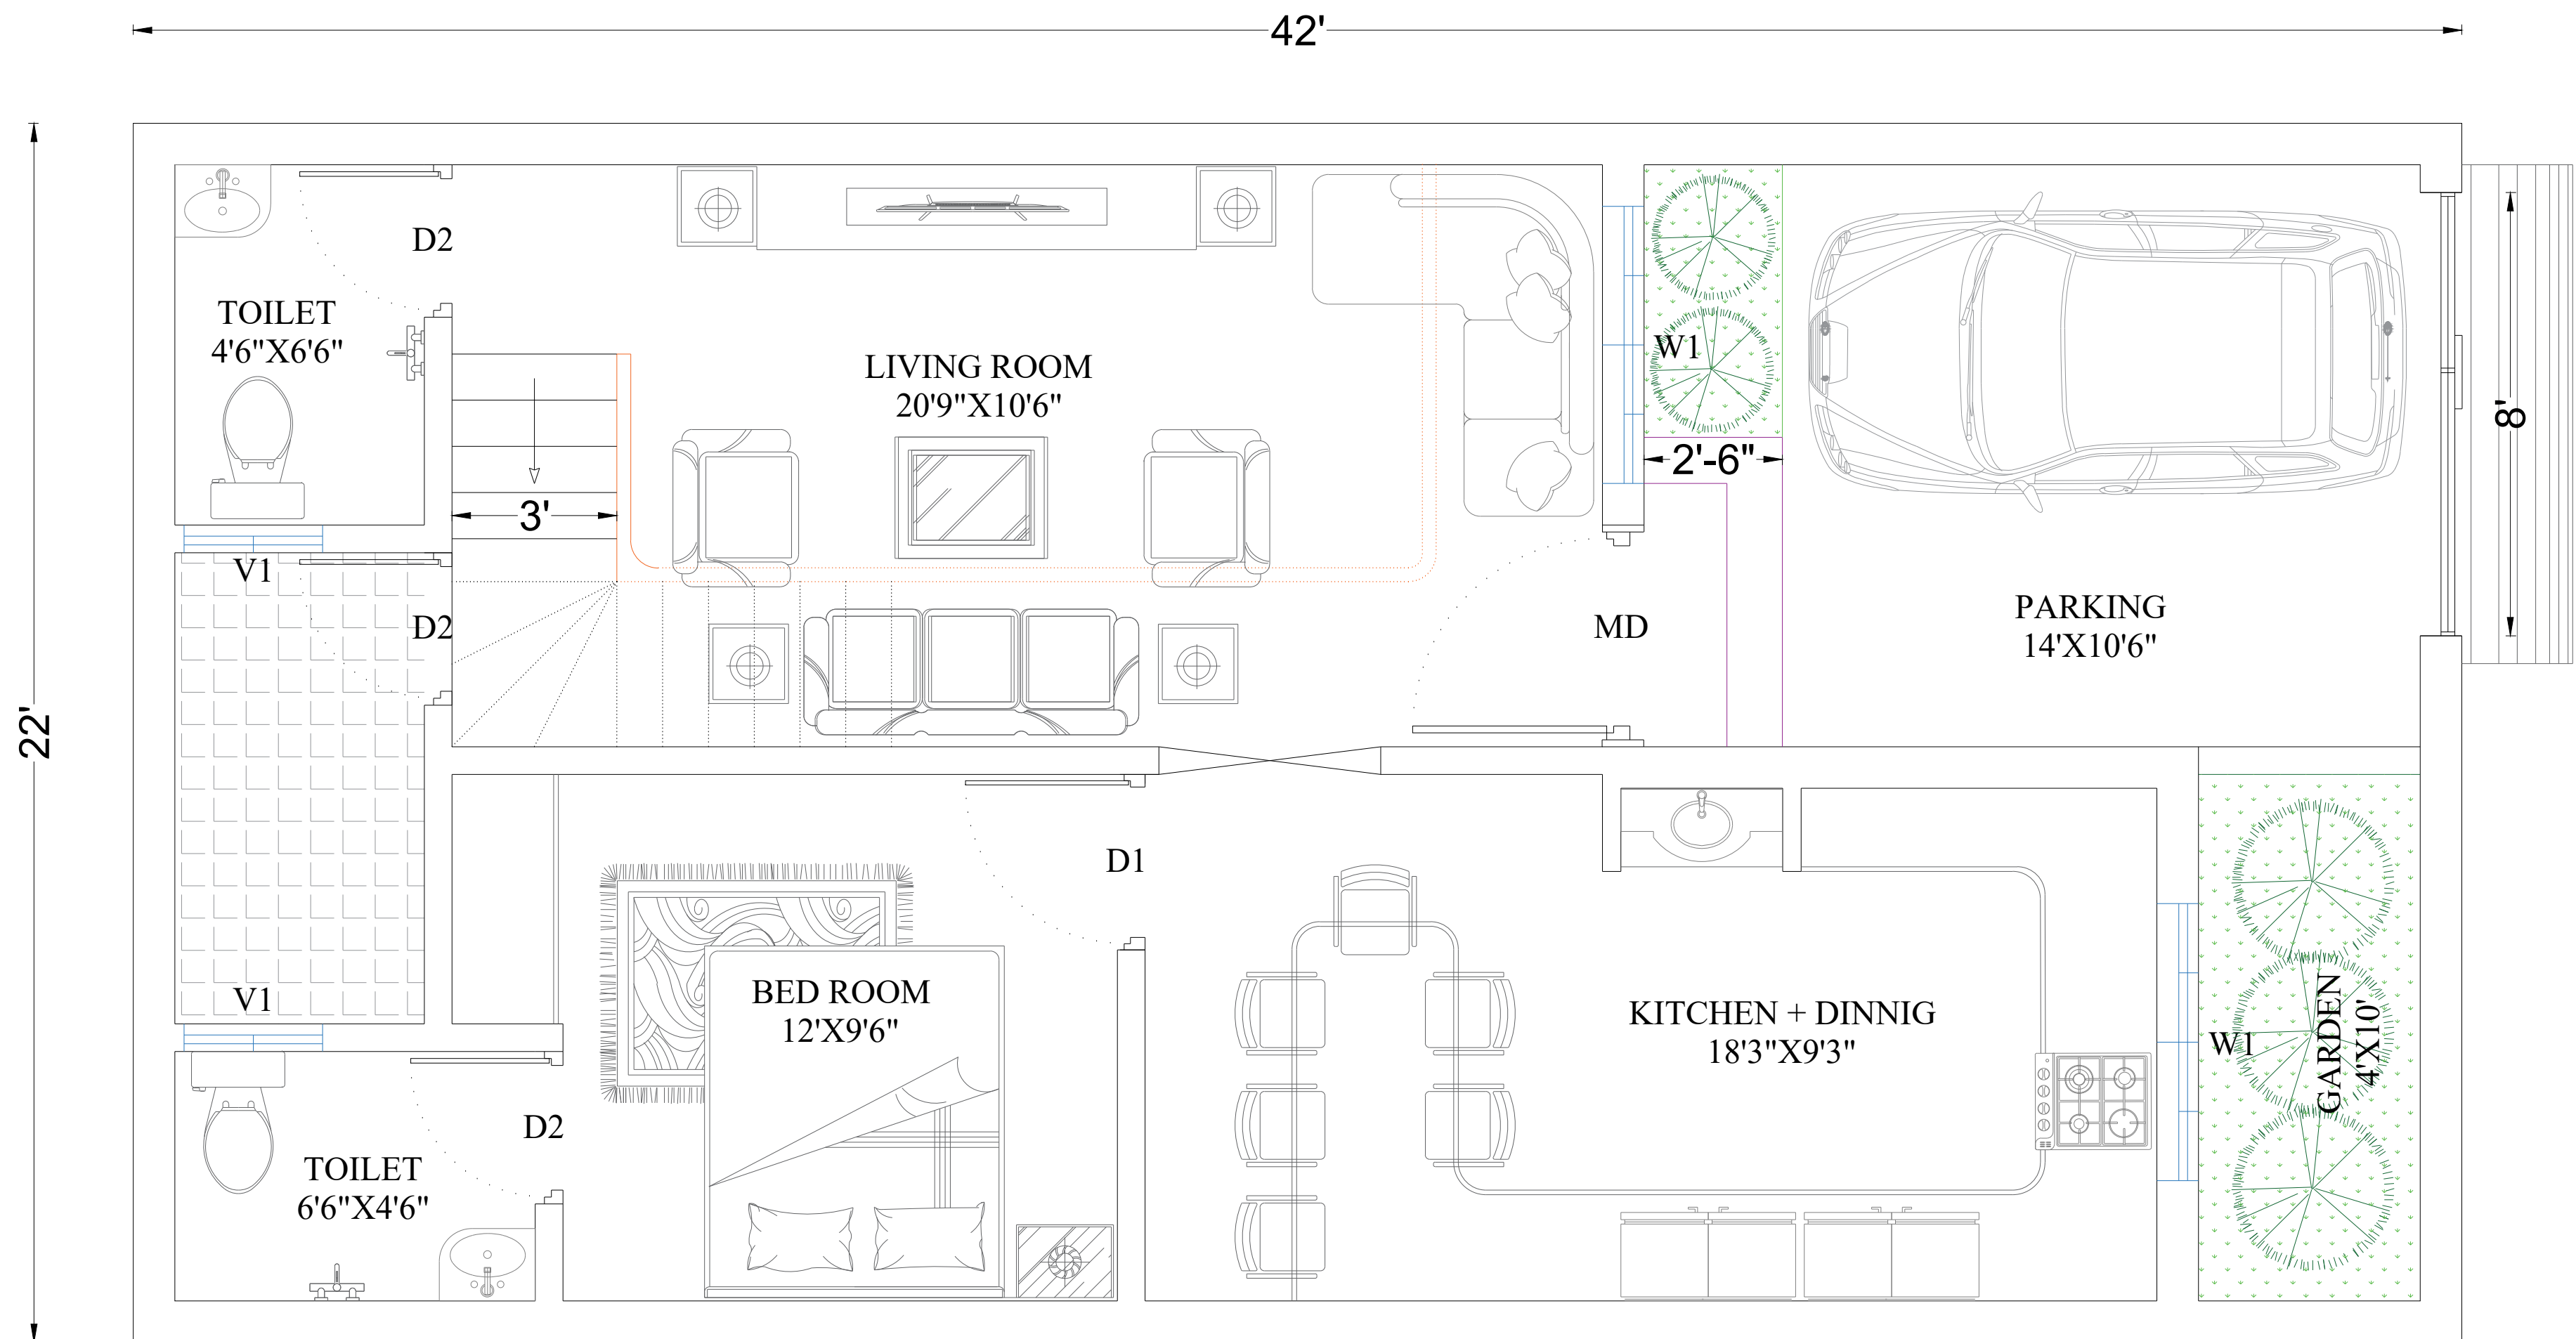


**MADANAPALLE INSTITUTE OF
TECHNOLOGY & SCIENCE**
Department of Civil Engineering
Date: 04/05/2020

DRAWING TITLE:-
ARCHITECTURAL PLAN
DRAWING NO. :-
GH-50/ARCH PLAN/001

DRAWING BY-
S. ARBAS KHAN
B.Tech, CIVIL ENGINEERING
MADANAPALLE

PROJECT NAME:
GOOD HOME -50
ALL UNITS ARE IN FEETS AND
INCHES

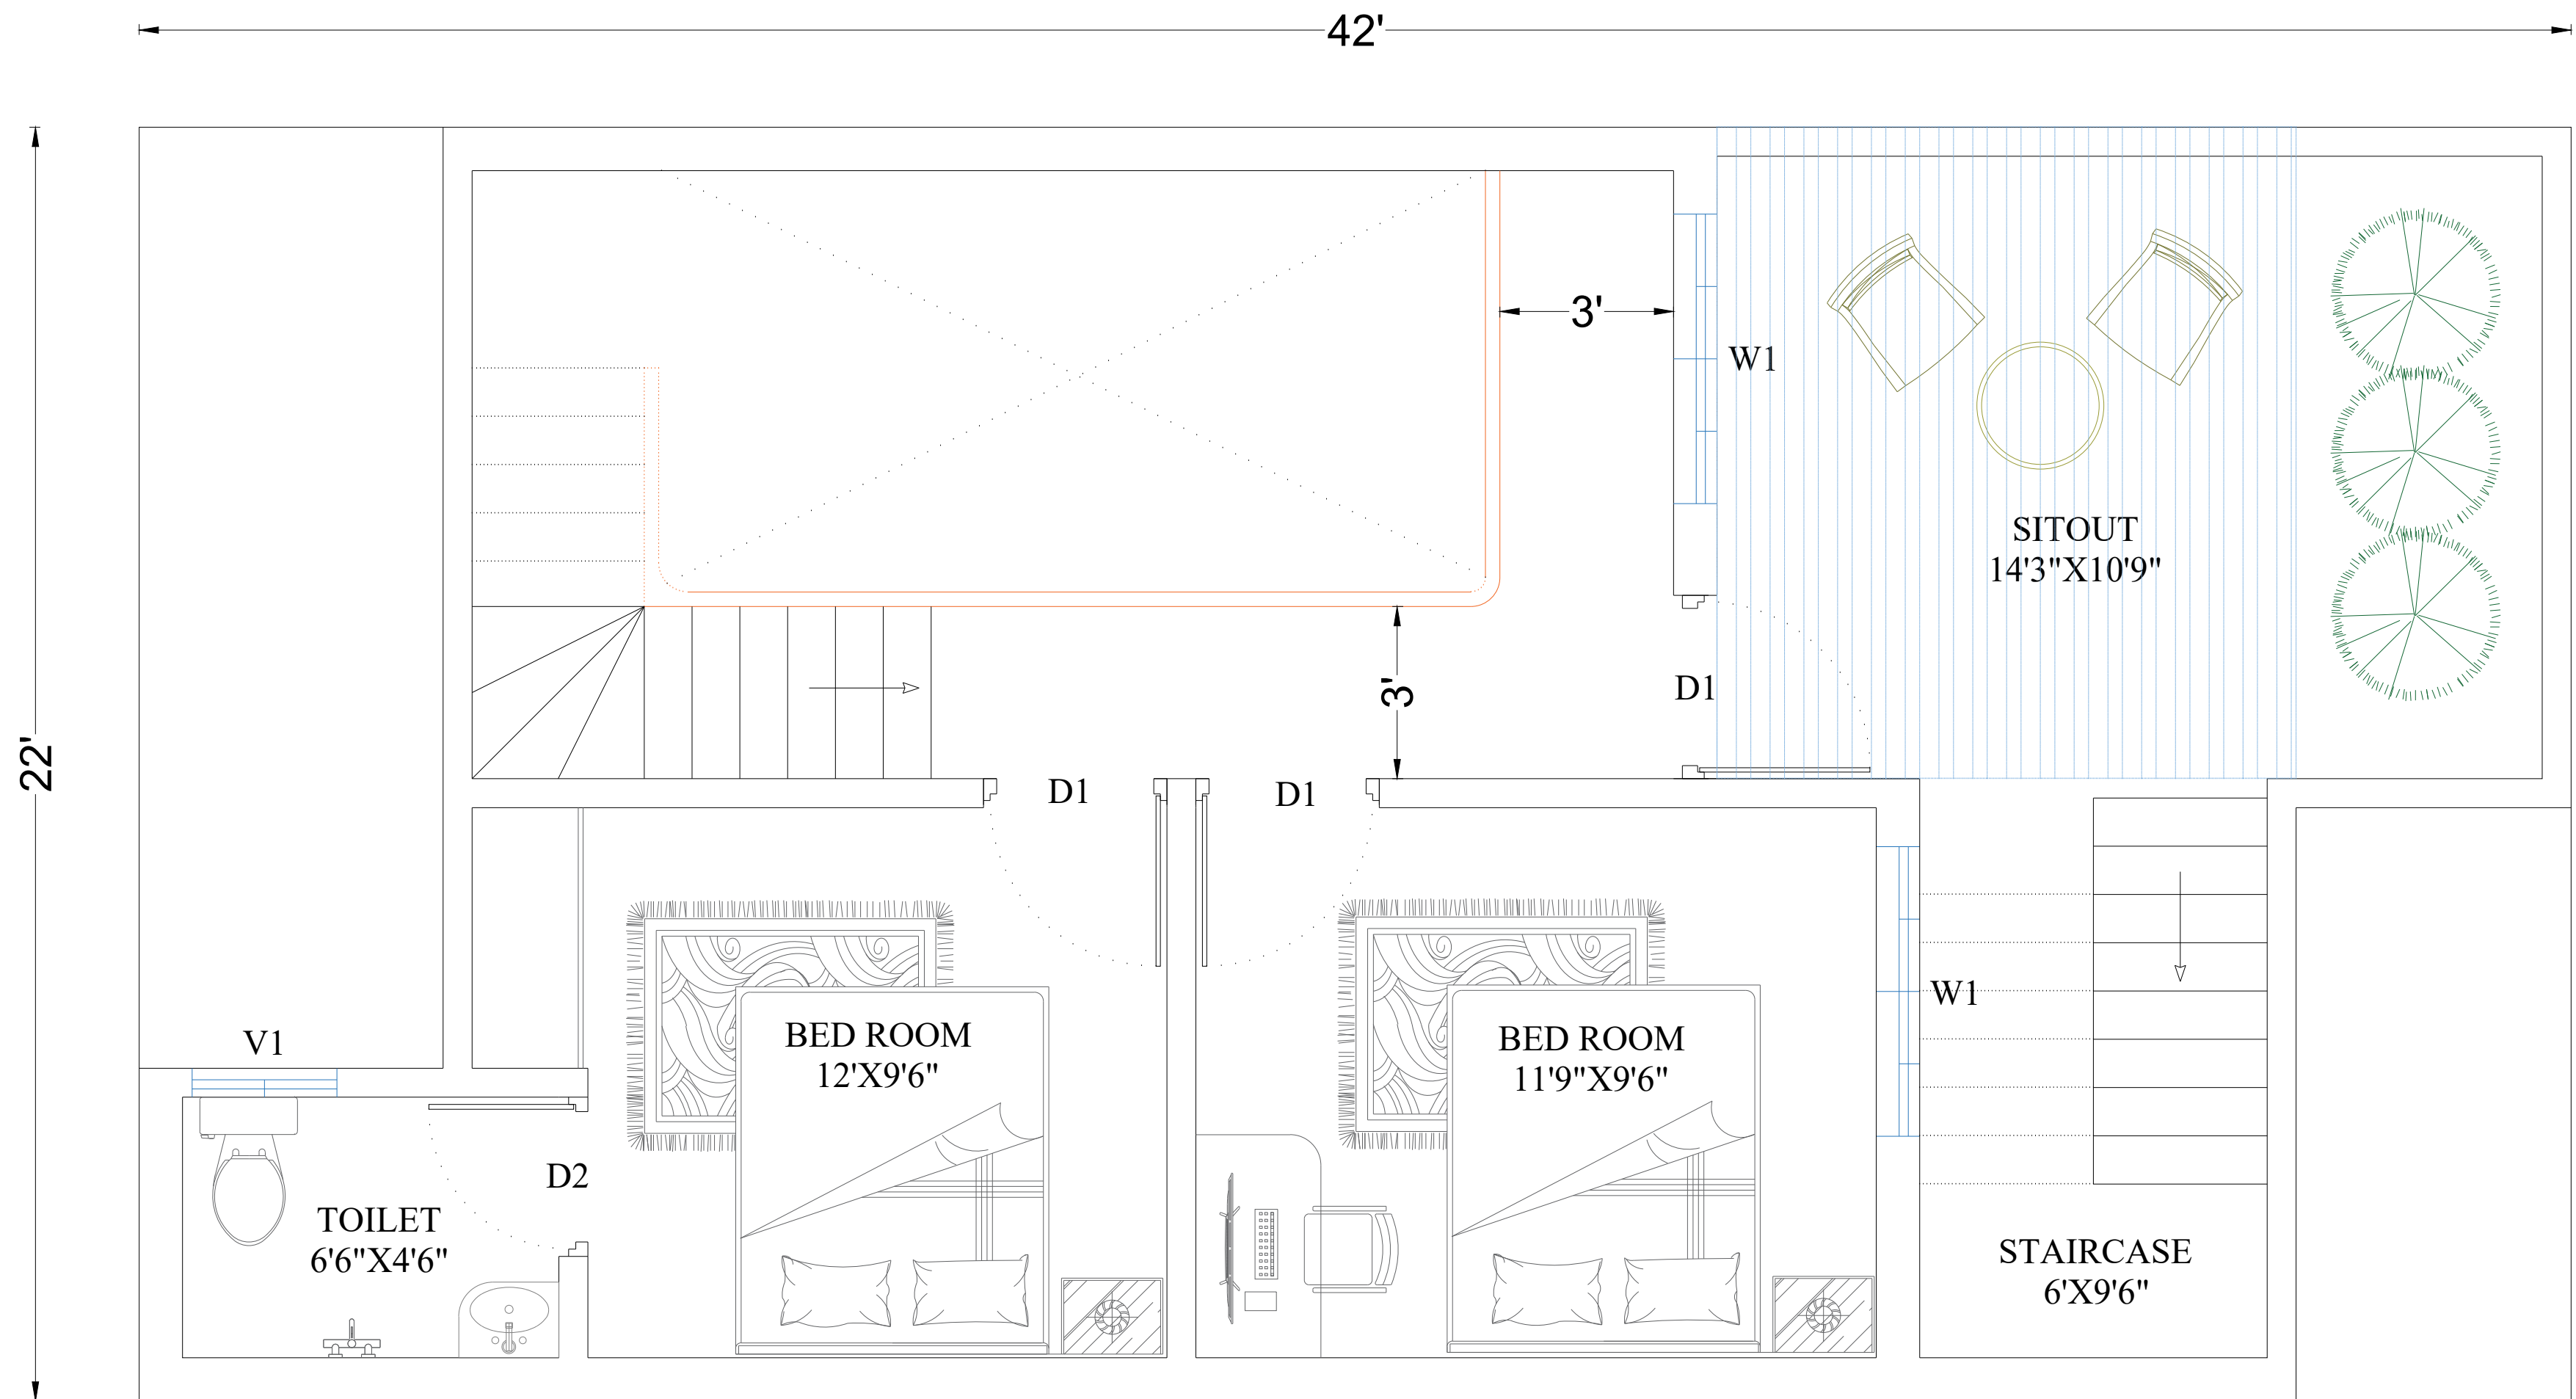

FIRST FLOOR



**MADANAPALLE INSTITUTE OF
TECHNOLOGY & SCIENCE**
Department of Civil Engineering
Date: 04/05/2020

DRAWING TITLE:-
ARCHITECTURAL PLAN
DRAWING NO. :-
GH-50/ARCH PLAN/002

DRAWING BY-
S. ARBAS KHAN
B.Tech, CIVIL ENGINEERING
MADANAPALLE

PROJECT NAME:
GOOD HOME -50
ALL UNITS ARE IN FEETS AND
INCHES