



**FIRST FLOOR**

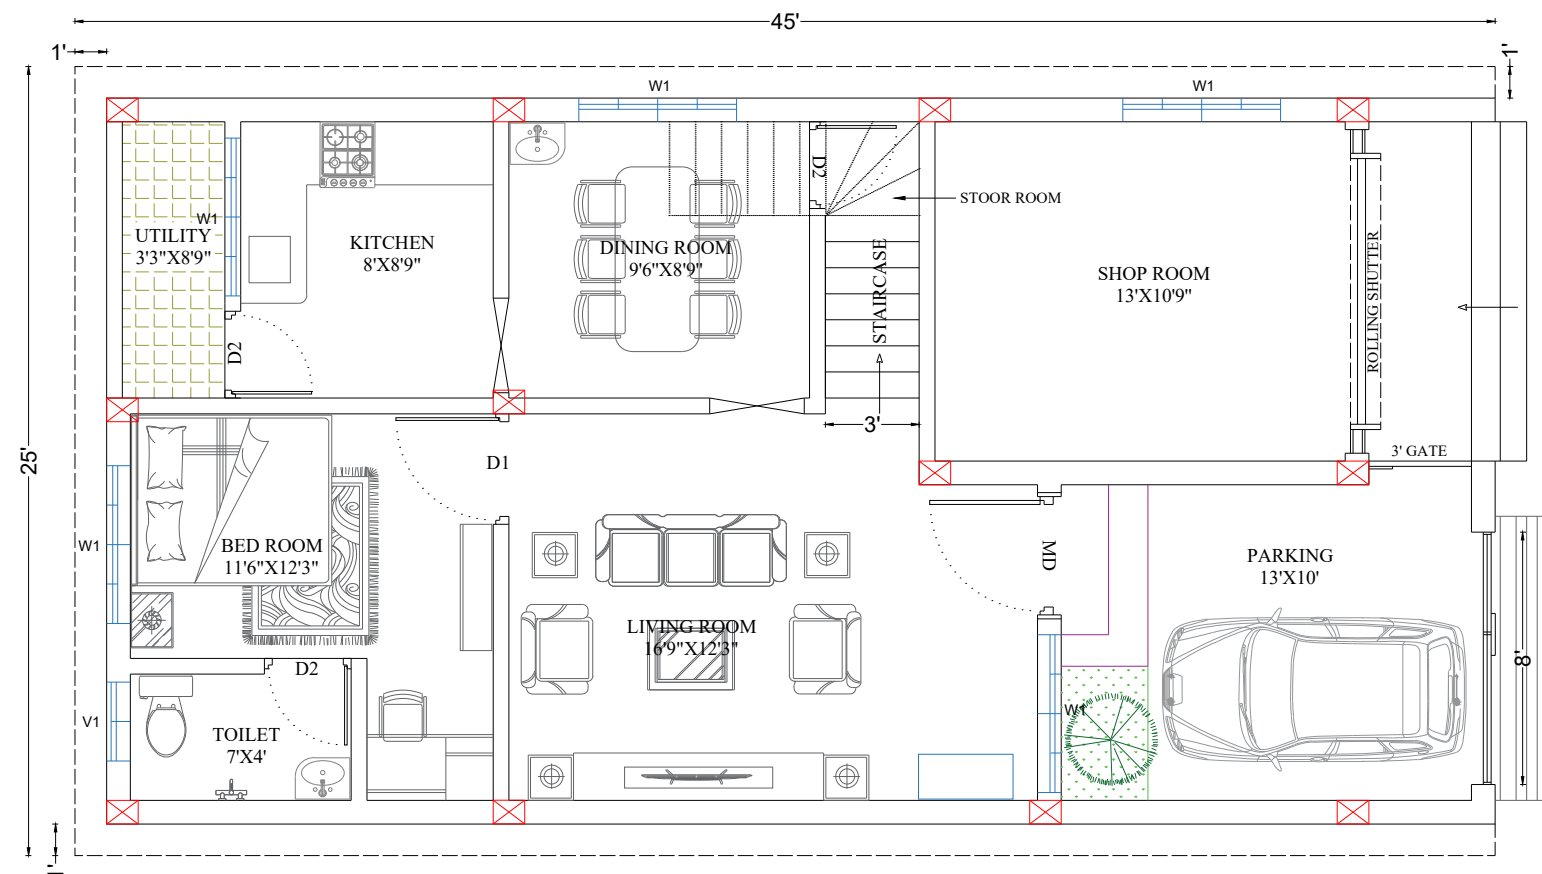

**GROUND FLOOR**

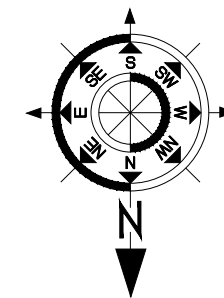

**SCHEDULE OF OPENINGS**

MD	DOOR	4'X7'
D1	DOOR	3'6"X7'
D2	DOOR	3'X7'
W1	WINDOW	5'X4'6"
V1	VENTILATOR	2'6"X1'6"

**AREA**

FLOOR	PLINTH	CARPET
GROUND	-	-
FIRST	-	-
TOTAL	-	-

F.A.R =

COVERAGE AREA=

**STAIR DETAILS**

RISE 10 inches

TREAD 11 inches

WIDTH 3 ft

SCALE - NTG

ALL DIMENSIONS ARE IN FEET AND INCHES

Do not scale out this drawing .Please contact the office for clarification.

TITLE:

**KEY PLAN**

DRAWING BY-

**S. ARBAS KHAN**


**B.Tech, CIVIL ENGINEERING**

**MADANAPALLE**

OWNER NAME:

PROJECT NAME:

**GOOD HOME-48**

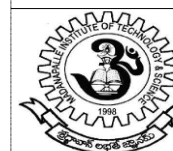

**MADANAPALLE INSTITUTE OF  
TECHNOLOGY & SCIENCE**

Department of Civil Engineering

Date: 11/04/2020