



FIRST FLOOR

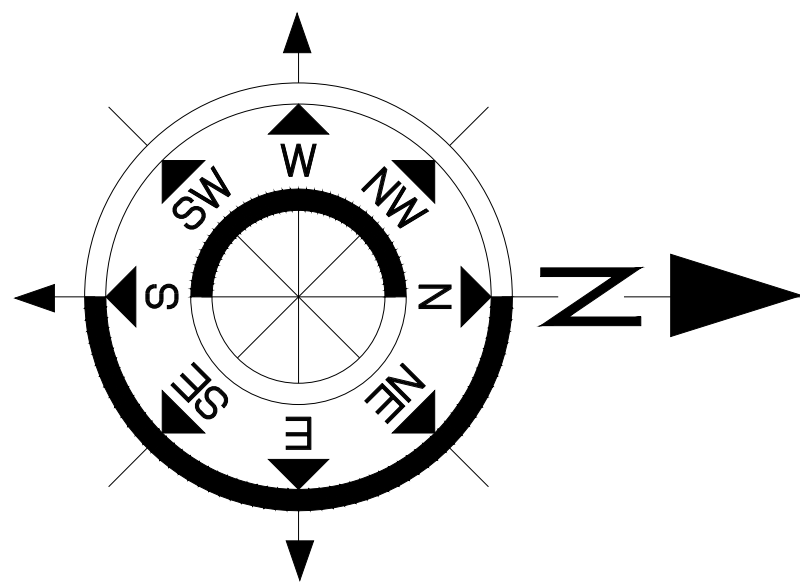

SCHEDULE OF OPENINGS		
MD	DOOR	4'X7'
D1	DOOR	3'X7'
D2	DOOR	2'6"X7'
W1	WINDOW	5'X4'6"
W2	WINDOW	2'6"X7'
V1	VENTILATOR	2'6"X1'6"

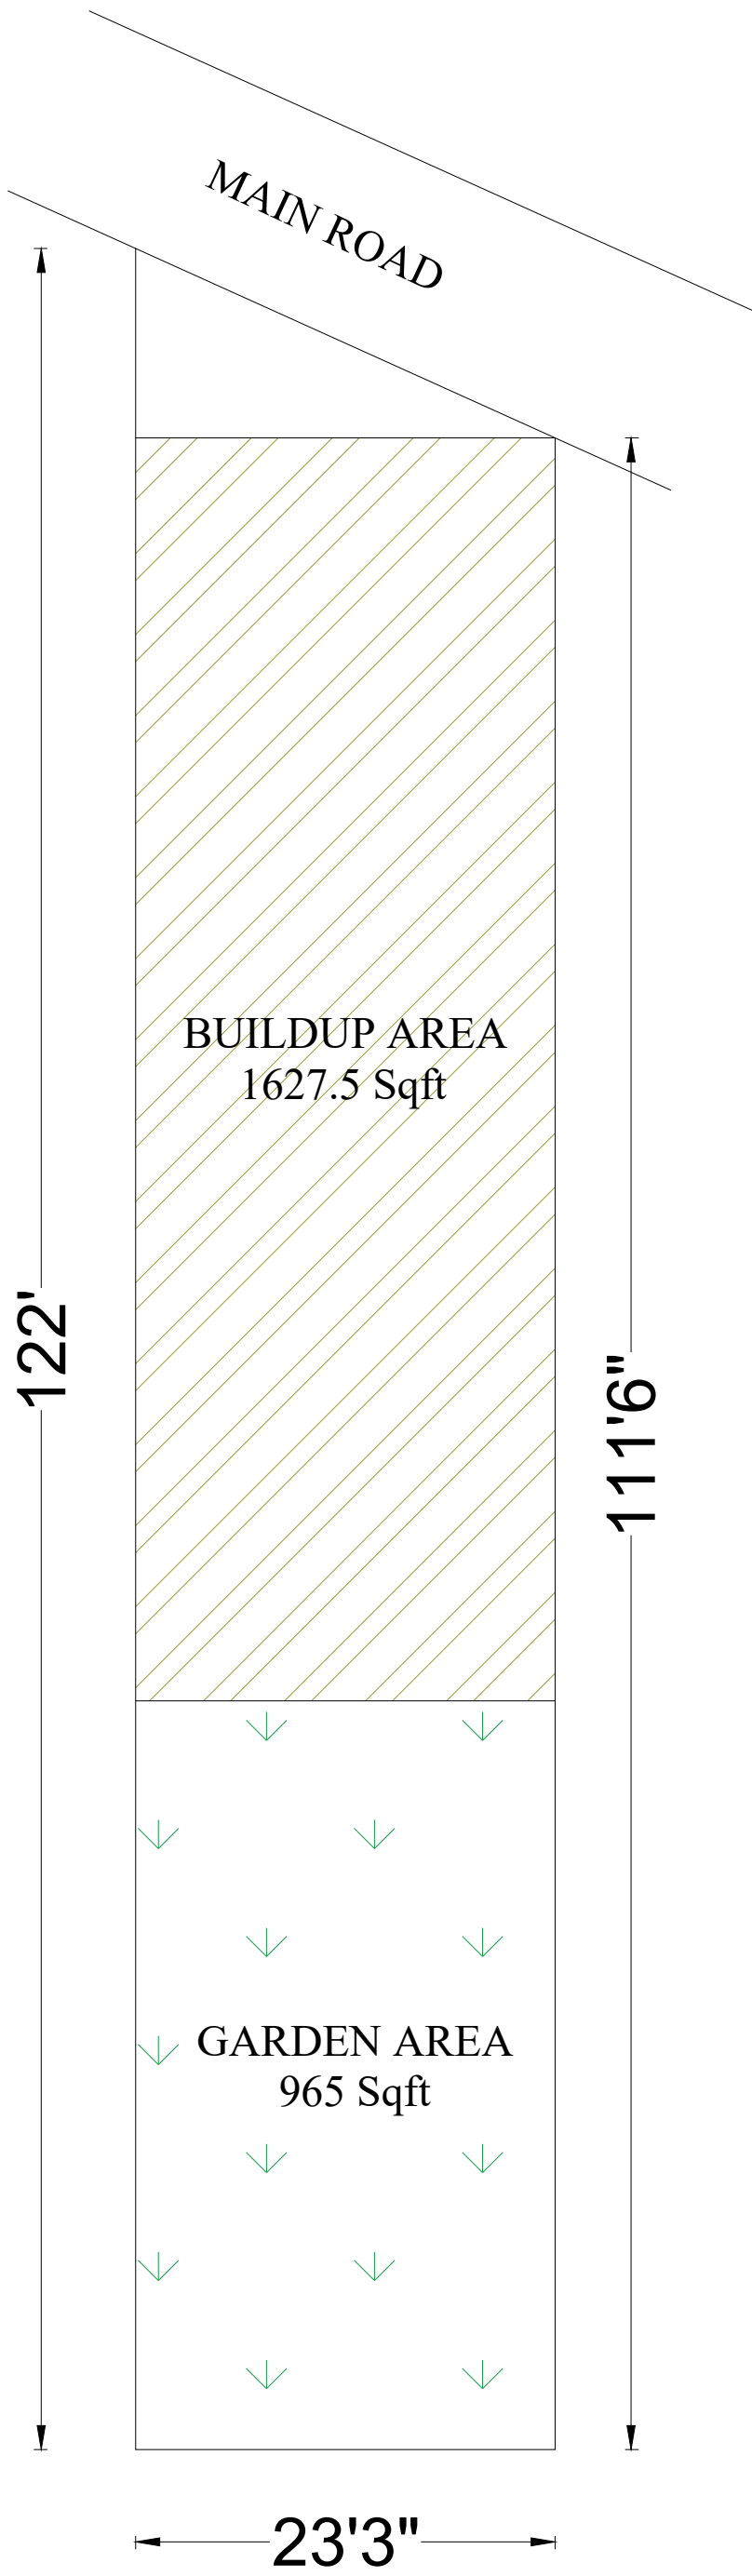

SITE LAYOUT

PROJECT NAME:	GOOD HOME-51
DWG TITLE:	ARCHITECTURAL PLAN
DWG BY:	S. ARBAS KHAN (B-Tech-CE)